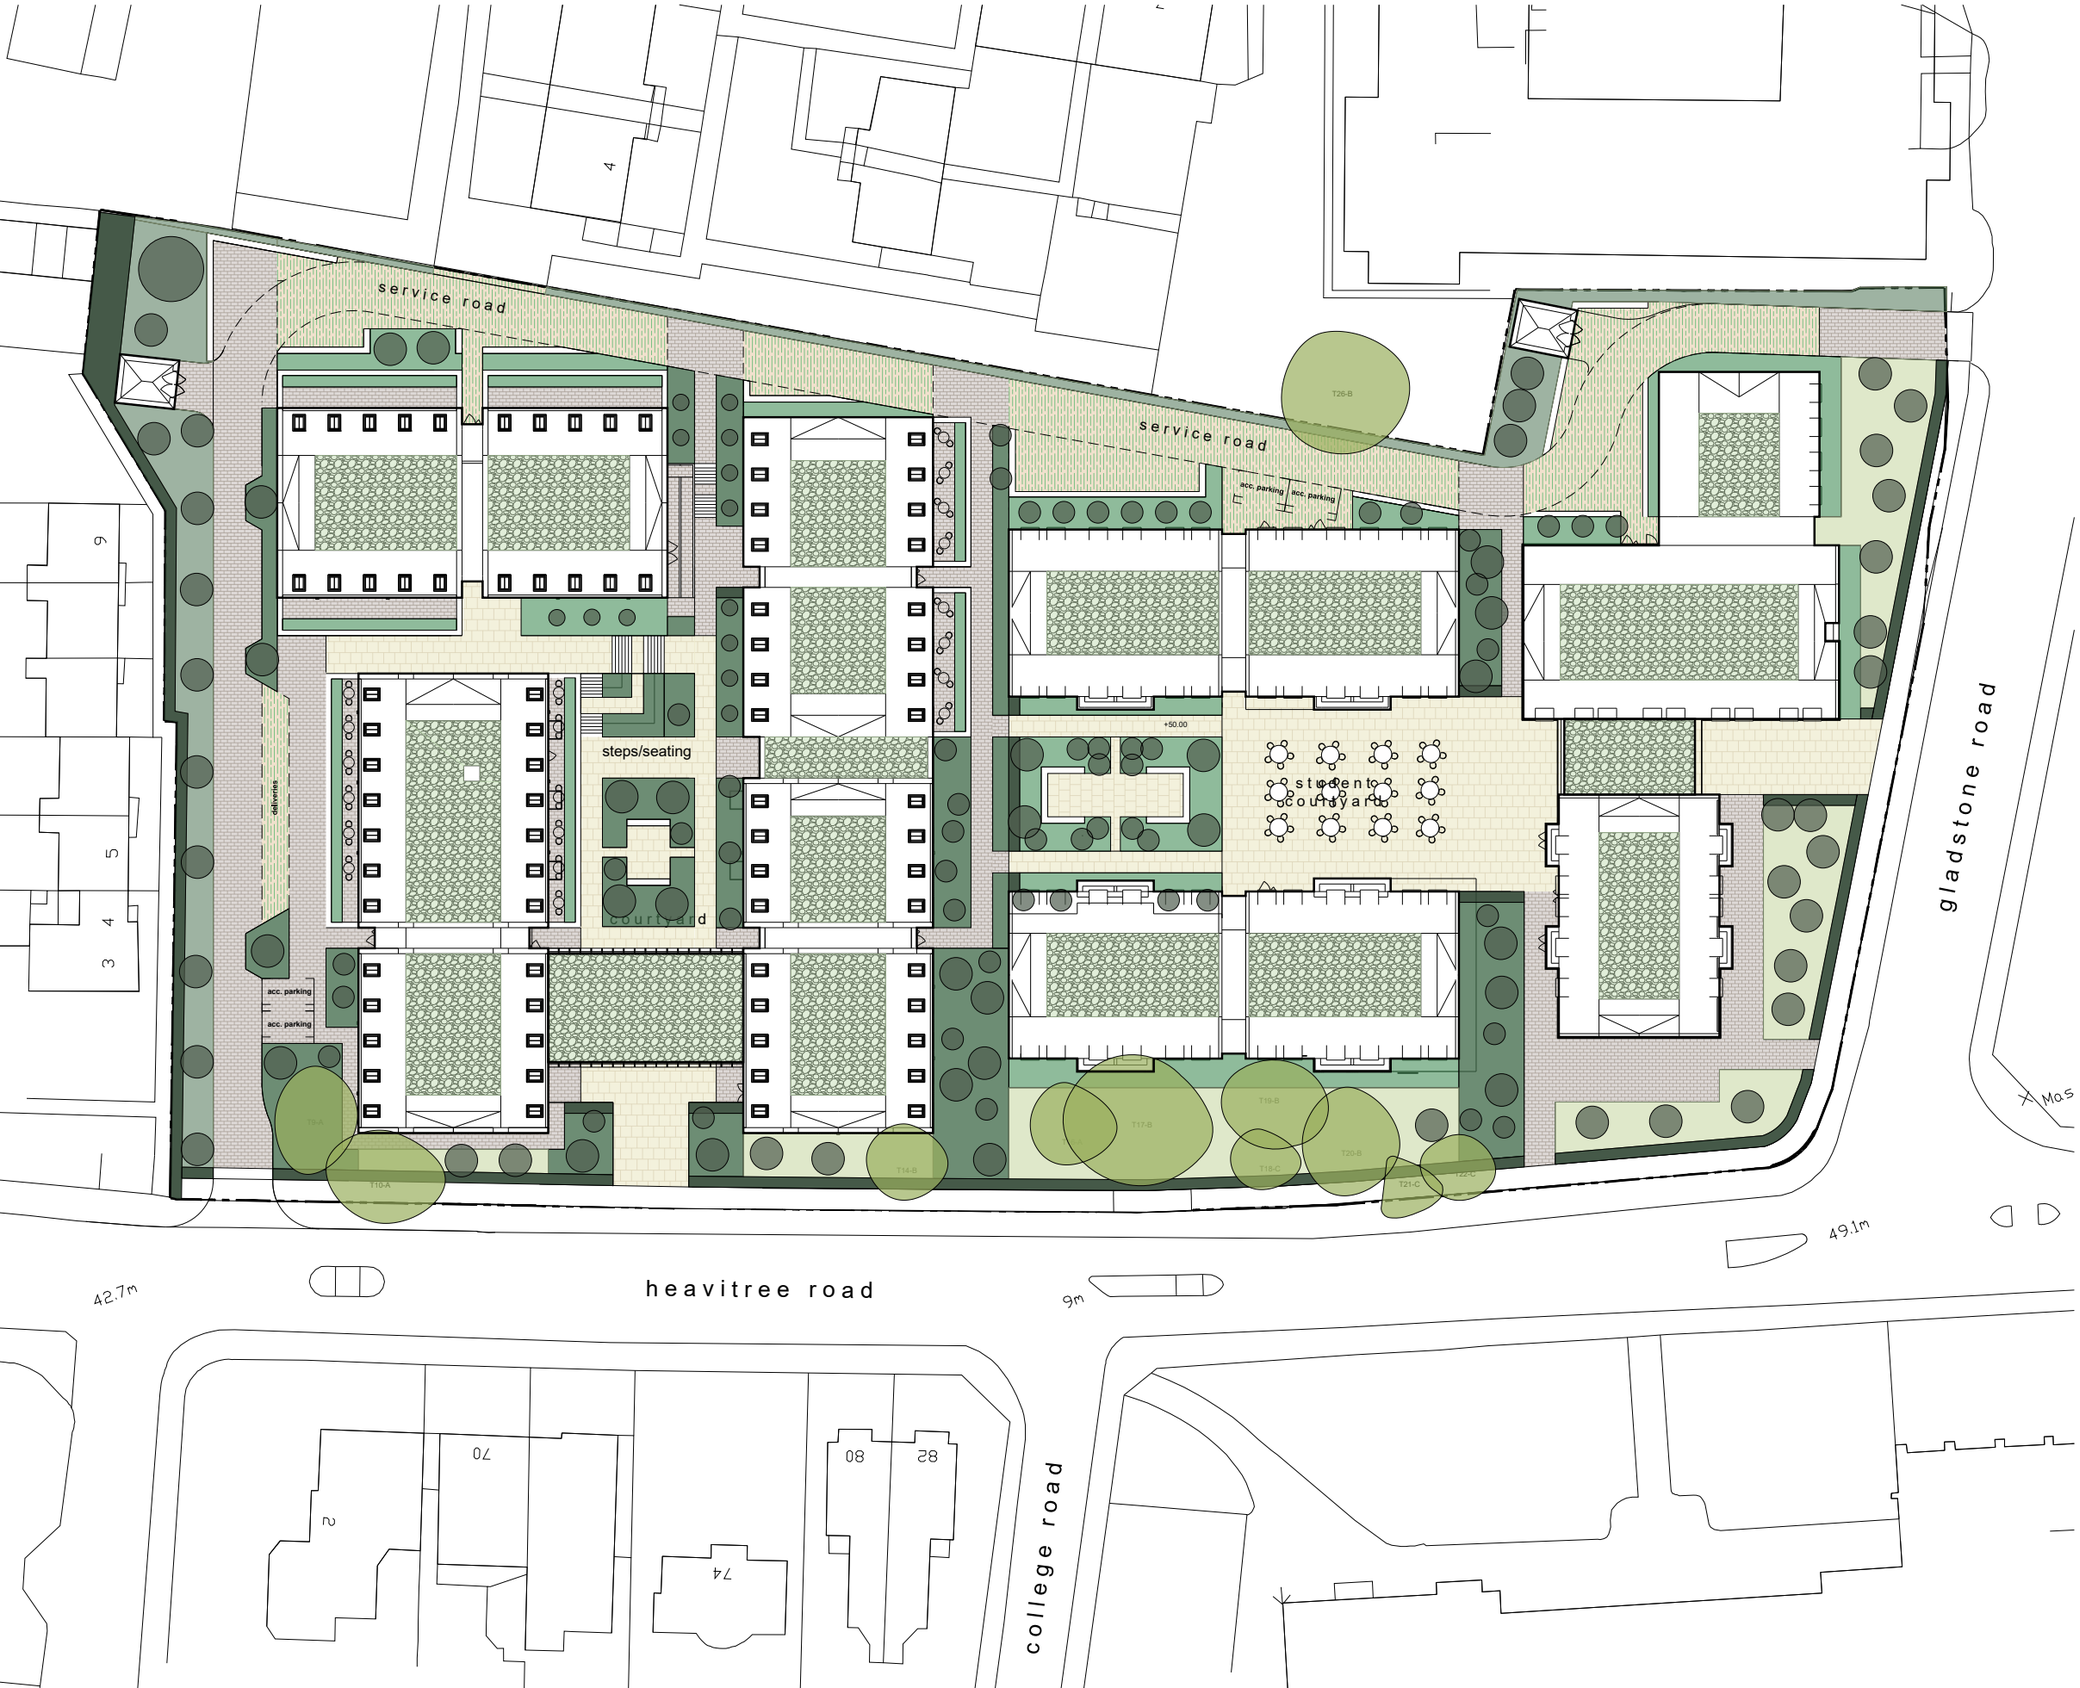

Existing Trees

Proposed Trees

Woodland Herb Layer - 967 m2

Native Hedge
- 350 lm

Native Scrub - 520 m2

Ornamental Shrubs - 733 m2

Species Rich Lawn Turf - 854 m2

Buildings - 5188 m2
(minus Biodiverse Roofs
- 2063 m2)

Biodiverse Roofs
- 2063 m2

Grasscrete - 930 m2

Paving Type 1 - 1544 m2

Paving Type 2 - 1192 m2