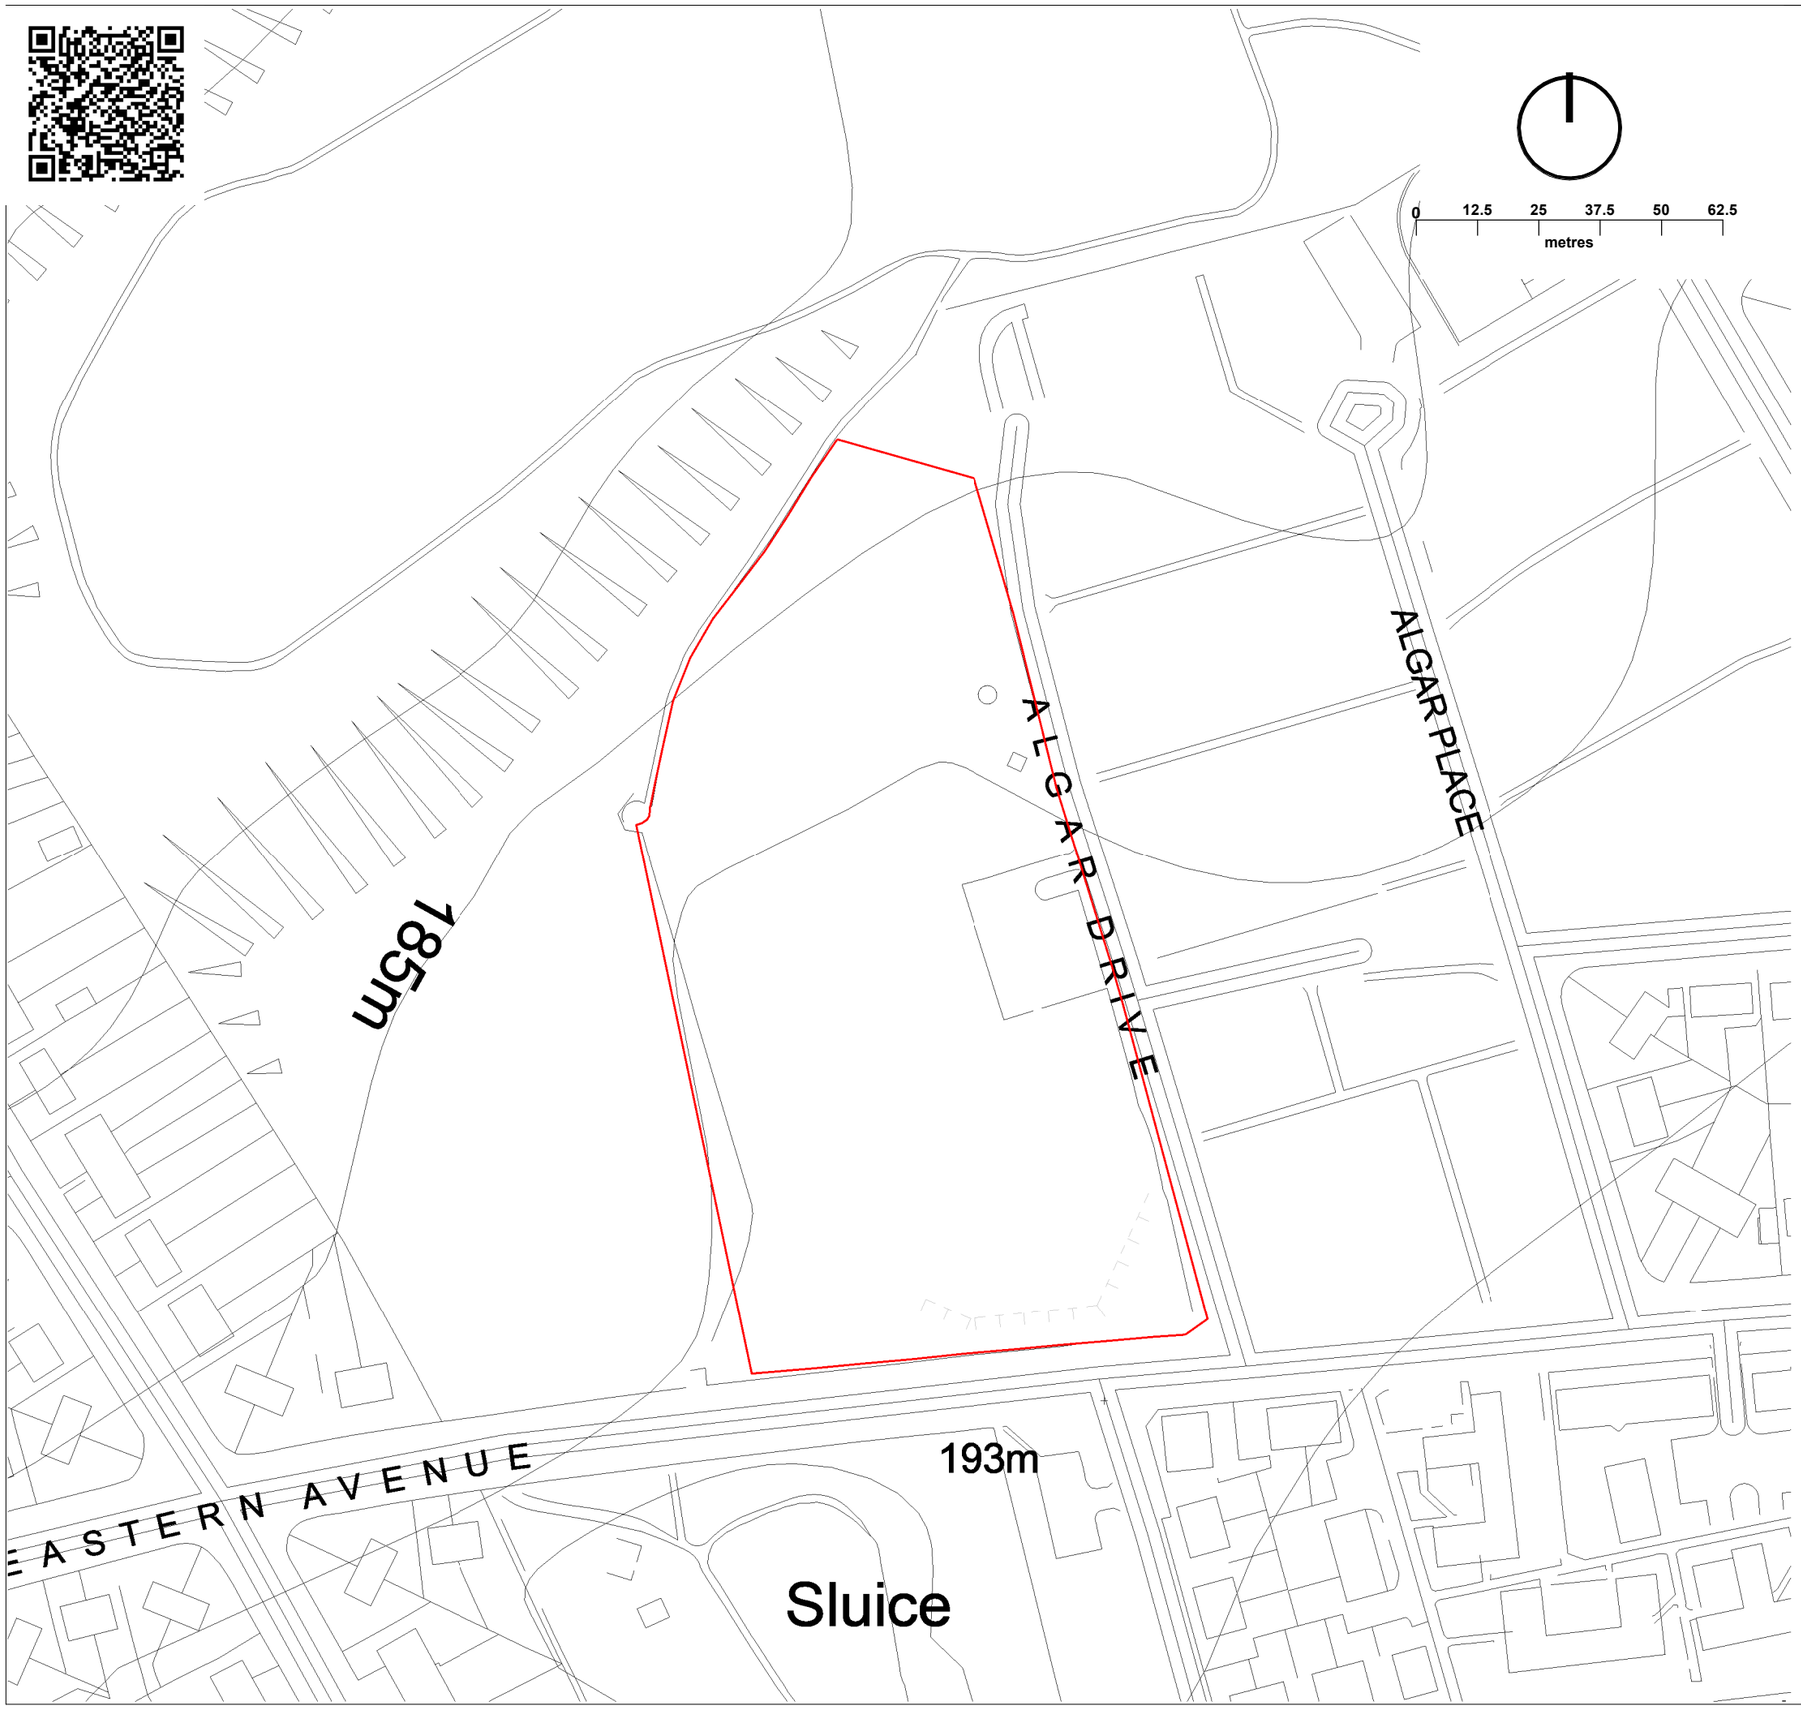


Not to be scaled for site setting out or construction purposes. All dimensions to be checked on site. Discrepancies, ambiguities and / or omissions between this drawing and information given elsewhere must be reported immediately to head office for clarification before proceeding.

Legend

Site Boundary

Revision Note	Rev.	Author	Aprvd	Date
Stage 3 Issue	P02	KMS	MG	23/10/26
Draft Issue	P01	JP	MG	30/01/26

oobe

w: www.oobe.co.uk **e:** info@oobe.co.uk

newcastle:
Door 19, Teapots 1 & 2, Hoults Yard, Walker Road, Newcastle upon Tyne, NE6 2HL
t: +44 (0)191 281 3775

edinburgh:
91 george street, edinburgh
eh2 3es. t: +44 (0)131 241 0309

glasgow:
201 West George St, Glasgow, G2 2LW
t: +44 (0)141 301 1465

Client Tilbury Douglas [DfE]

Project Sheffield SEN School

Title Site Location Plan

Dwg. No. FS0916- OOB- ZZ- ZZ- D- L- 0000 Rev. P02

Scale 1:1250 @ A3 Date Jan 2026

Stage 3